copyright 2022 Hite associates

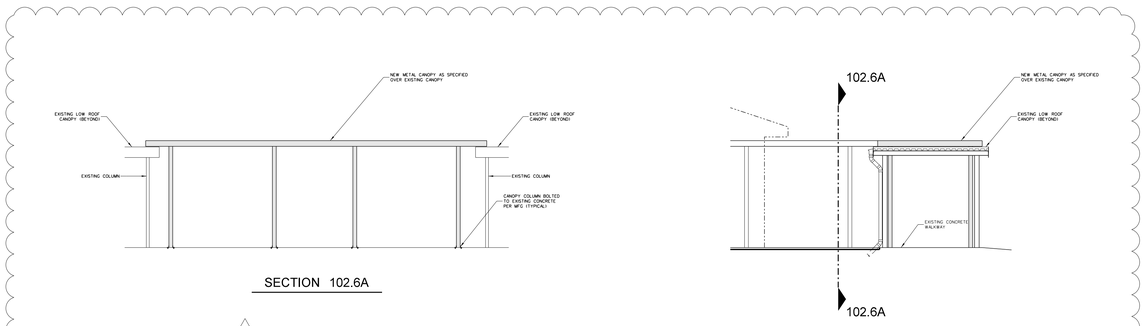

1

102.6 ALTERNATE G-1- REPLACE 3 BAYS OF EXISTING CANOPY WITH NEW

SCALE: 1/4" = 1'-0"

102.5 ELEVATION - SIDE WALL (MIRROR OPP. SIDE)

SCALE: 1/4" = 1'-0"

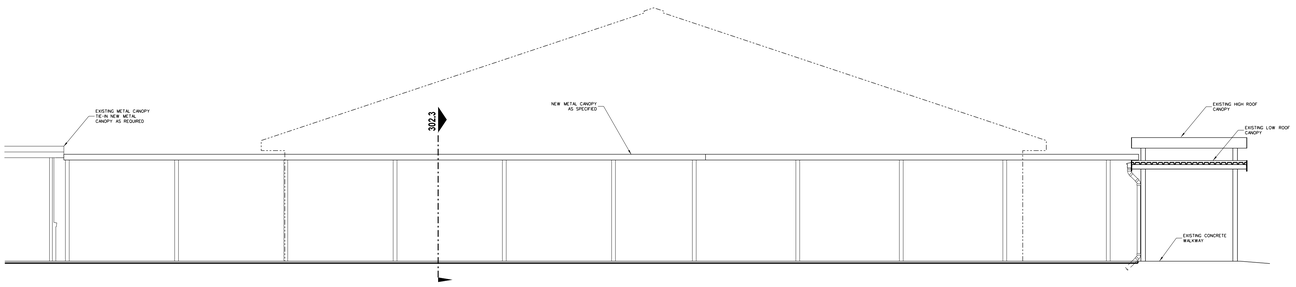

102.4 EXTERIOR ELEVATION - METAL CANOPY

SCALE: 1/4" = 1'-0"

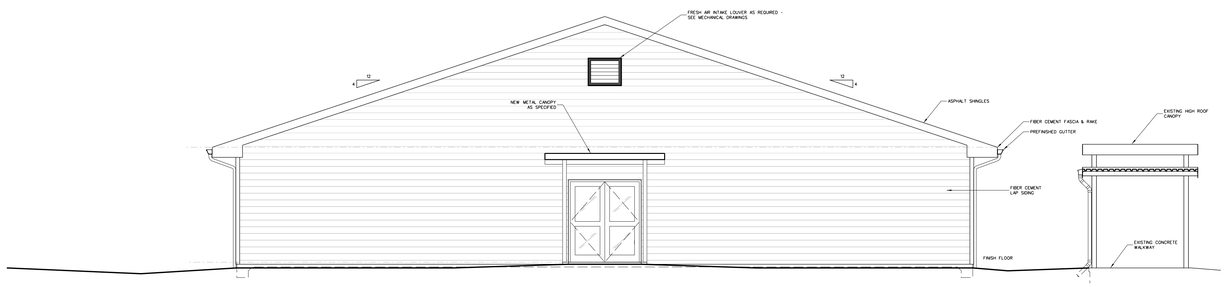

102.3 EXTERIOR ELEVATION - TYP. GABLE END

SCALE: 1/4" = 1'-0"

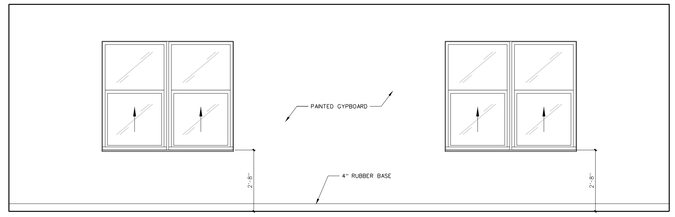

C 101 CLASSROOM

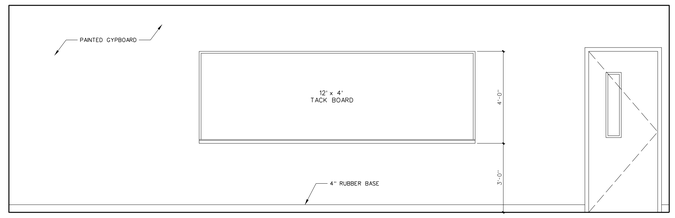

B 101 CLASSROOM

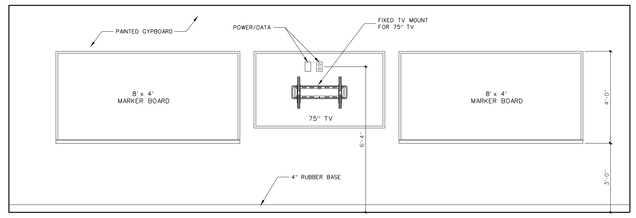

A 101 CLASSROOM

102.2 CLASSROOM INTERIOR ELEVATIONS

SCALE: 3/8" = 1'-0"

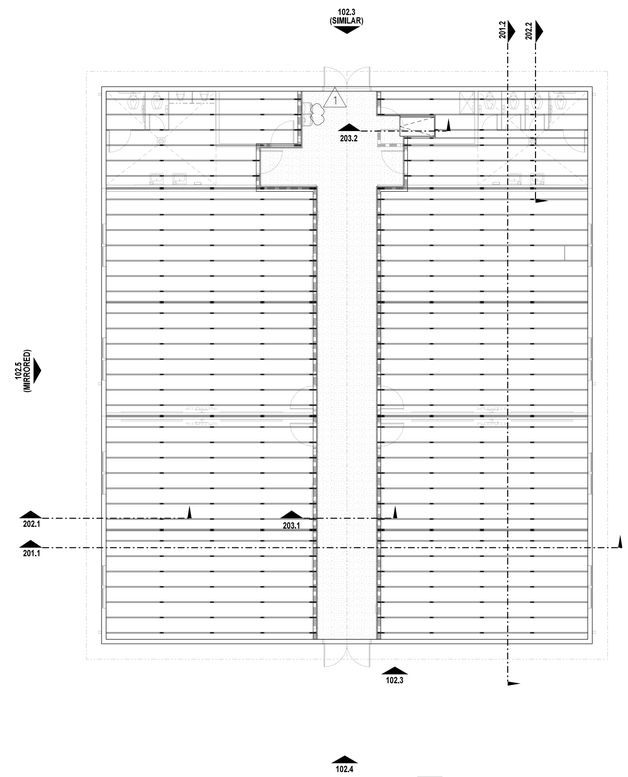

102.1 PLATFORM PLAN

SCALE: 1/8" = 1'-0"

No.	Date:	Revision
1	10-18-23	Revised per Alternate G-1

Hite associates
ARCHITECTURE / PLANNING / TECHNOLOGY
2600 Meridian Drive / Greenville, NC 27834 / tel (252) 757-0333

JAMES GRAY HITE — REGISTERED ARCHITECT — 4418 — HITE ASSOCIATES, P.C. — ARCHITECTURAL CORPORATION — GREENVILLE, NC

New Classroom Addition for
North Duplin Jr.-Sr. High School
1388 NC-403, Mt Olive, NC 28365
Duplin County / North Carolina

Project No.: 22253
Date: 6 March 2023
Drawing no.: A 102