copyright 2023 Hite associates

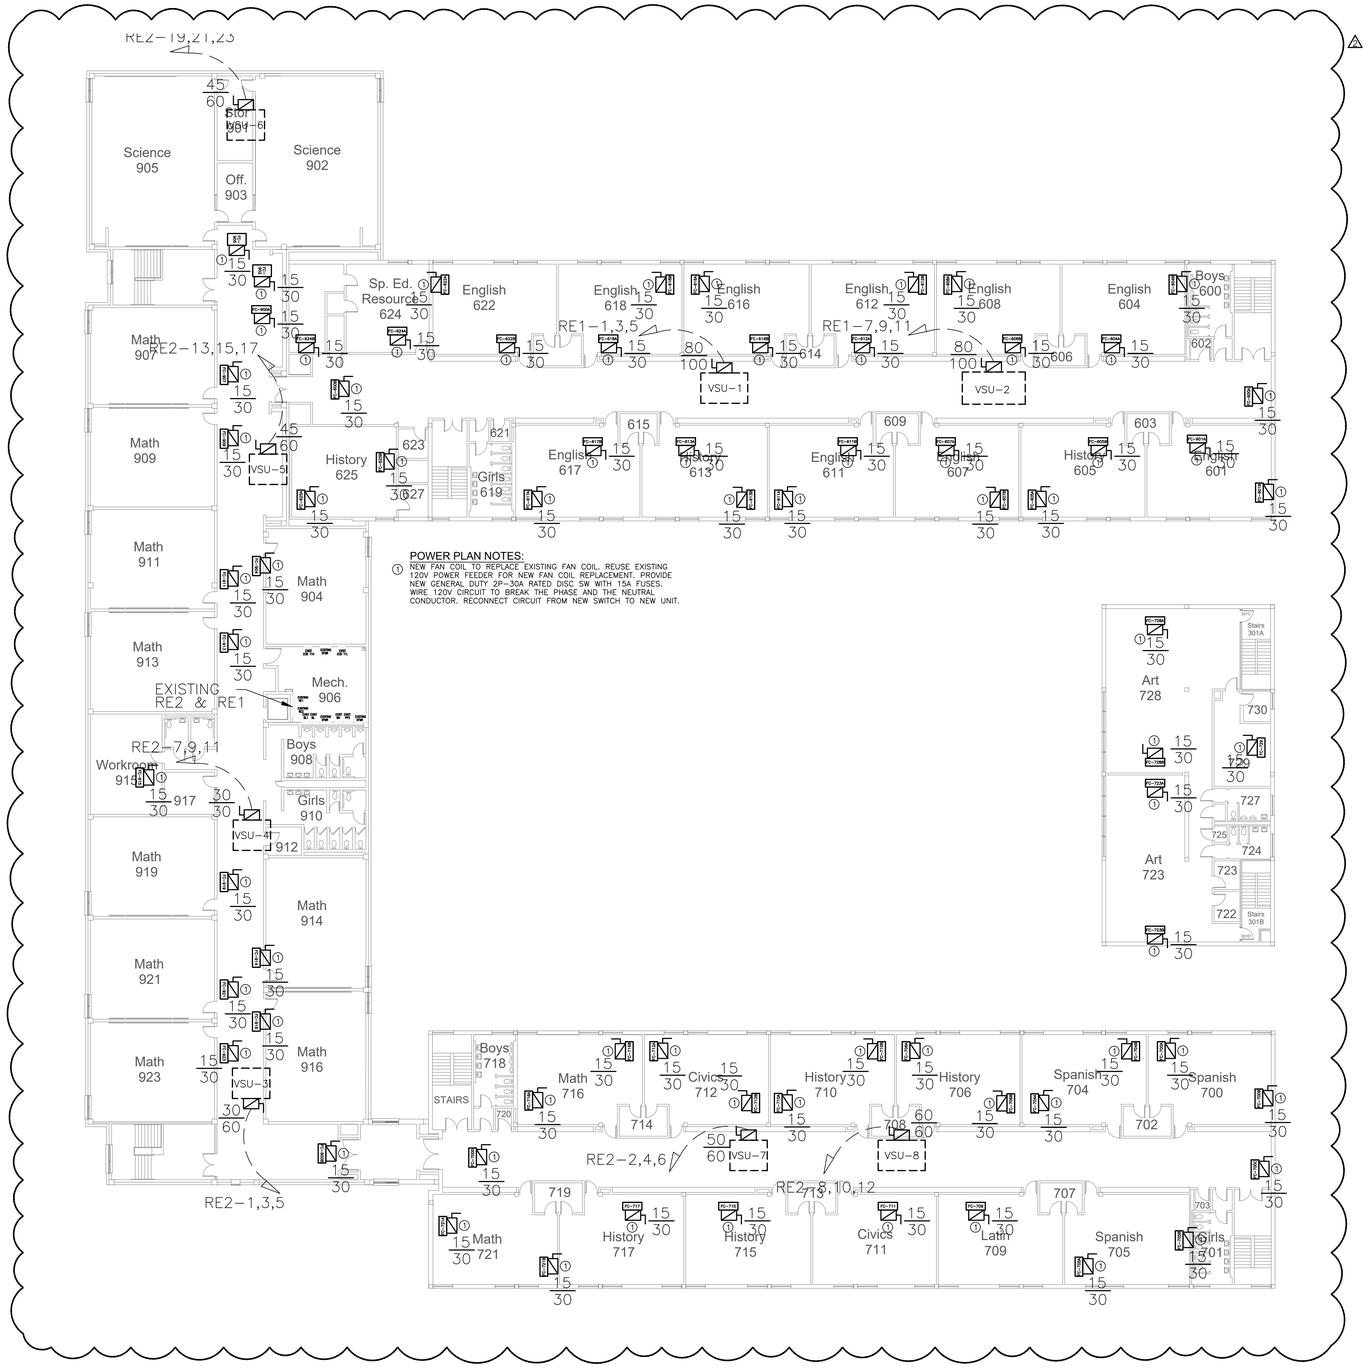


# 004.1 OVERALL 2ND FLOOR PLAN
SCALE: 1/16" = 1'-0"

KEY PLAN

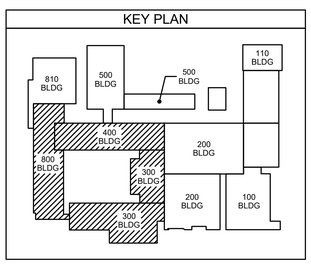


| No | Date | Revision |
|---|---|---|
| 5 | 12/01/23 | ADDENDUM # 6 |
| 4 | 11/27/23 | ADDENDUM # 4 |
| 3 | 11/21/23 | ADDENDUM # 3 |
| 2 | 11/14/23 | ADDENDUM # 2 |
| 1 | 11/09/23 | ADDENDUM # 1 |

Hite associates
ARCHITECTURE / PLANNING / TECHNOLOGY
2600 Meridian Drive / Greenville, NC 27834 / tel (252) 757-0333

HITE ASSOCIATES, P.C. REGISTERED CORPORATION NORTH CAROLINA 418 GREENVILLE

New Additions & Renovations to
West Carteret High School
4700 Country Club Road, Morehead City NC 28577
Carteret County Schools / North Carolina

ENGINEERING SOURCE of NC, P.A.
ES Project No: ES21060
102-A2 Regency Blvd. Greenville, NC 27834
E-Mail Address: generalmail@engrsource.com
Voice (252) 439-0328 • Fax (252) 439-0482 • Firm P-1873

NORTH CAROLINA REGISTERED PROFESSIONAL ENGINEER SEAL 038161 ENGINEER 12/1/23 DAVID WILSON POU

Project No. 22112
Date: 03 Oct 2023
Drawing no. E 004

THIS DRAWING IS THE PROPERTY OF ENGINEERING SOURCE of NC, P.A. THIS DRAWING IS NOT TO BE COPIED IN WHOLE OR IN PART. THIS DRAWING OR THE INFORMATION HEREUPON IS NOT TO BE USED ON ANY OTHER PROJECT AND MUST BE RETURNED TO ENGINEERING SOURCE of NC, P.A. UPON REQUEST. DO NOT SCALE THESE DRAWINGS, REFER TO ARCHITECTURAL DRAWINGS FOR EXACT DIMENSIONS.