copyright 2023 Hite associates

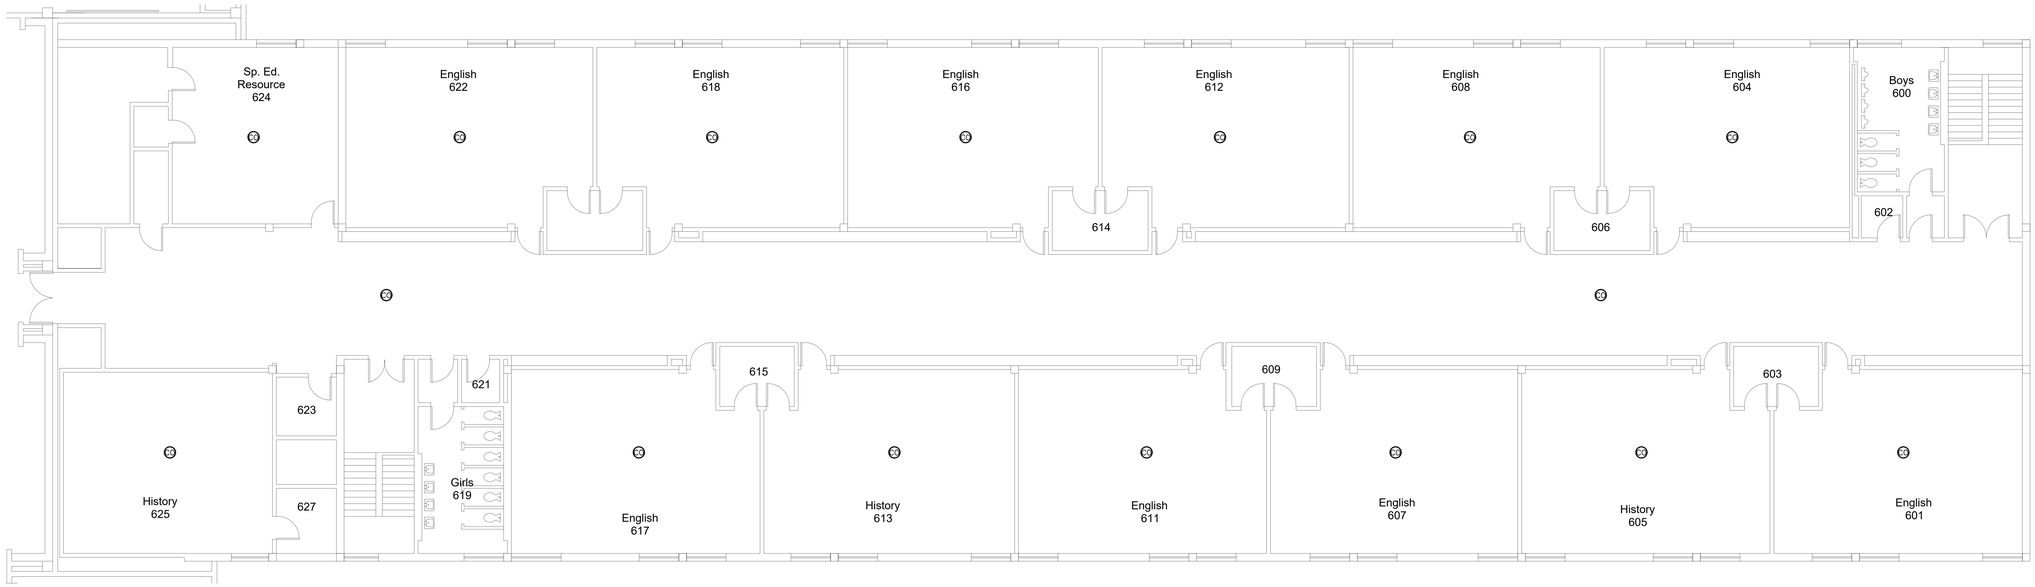

401.2 600 WING FIRE ALARM PLAN
SCALE: 1/8" = 1'-0"

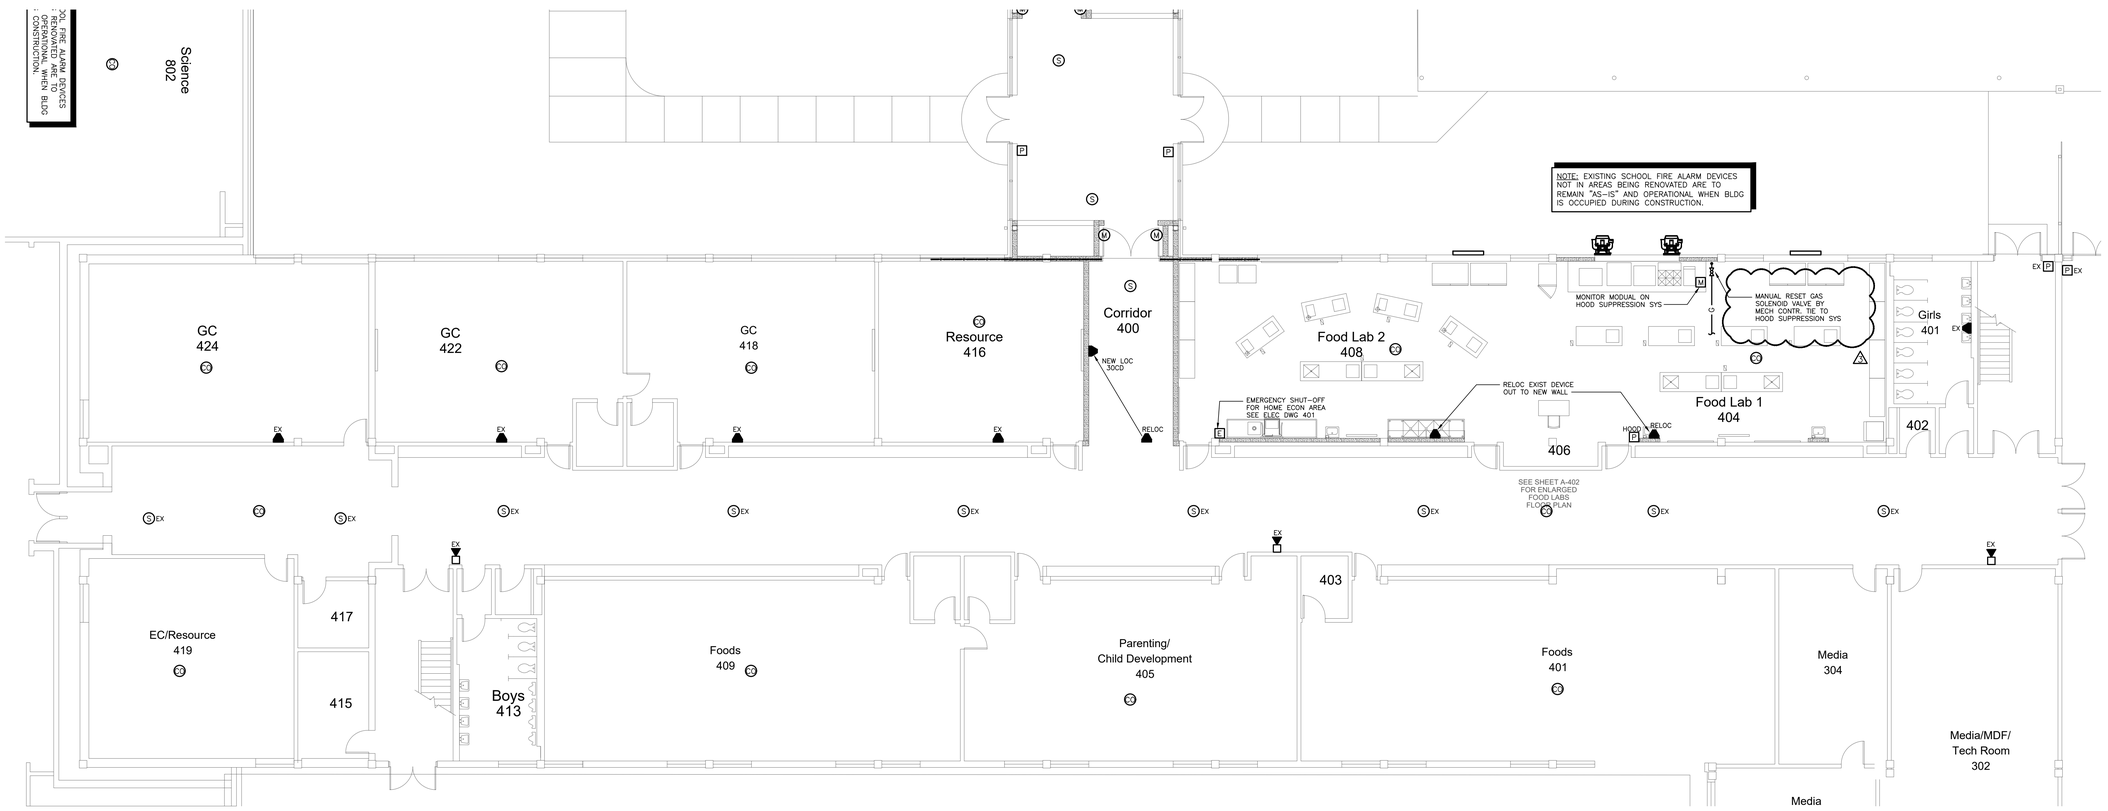

401.1 400 WING FIRE ALARM PLAN
SCALE: 1/8" = 1'-0"

KEY PLAN

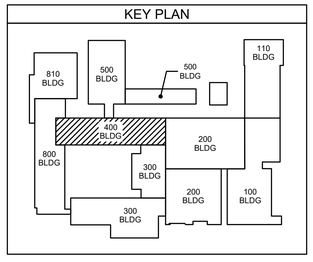

ES Project No: ES21060
ENGINEERING SOURCE of NC, P.A.
102-A2 Regency Blvd. Greenville, NC 27834
E-Mail Address: generalmail@engsource.com
Voice (252) 439-0338 * Fax (252) 439-0462 * Firm (C-1072)
NORTH CAROLINA PROFESSIONAL ENGINEER SEAL D. WILSON POLL 11/21/23

No.	Date	Revision
3	11/21/23	ADDENDUM # 3
2	11/14/23	ADDENDUM # 2
1	11/09/23	ADDENDUM # 1

Hite associates
ARCHITECTURE / PLANNING / TECHNOLOGY
2600 Meridian Drive / Greenville, NC 27834 / tel (252) 757-0333
HITE ASSOCIATES P.C. ARCHITECTURE & CONSULTATION GREENVILLE, N.C. 4118

New Additions & Renovations to
West Carteret High School
4700 Country Club Road, Morehead City NC 28577
Carteret County Schools / North Carolina

Project No. 22112
Date: 03 Oct 2023
Drawing no. FA 401

THIS DRAWING IS THE PROPERTY OF ENGINEERING SOURCE of NC, P.A. THIS DRAWING IS NOT TO BE COPIED IN WHOLE OR IN PART. THIS DRAWING OR THE INFORMATION HEREUPON IS NOT TO BE USED ON ANY OTHER PROJECT AND MUST BE RETURNED TO ENGINEERING SOURCE of NC, P.A. UPON REQUEST. DO NOT SCALE THESE DRAWINGS. REFER TO ARCHITECTURAL DRAWINGS FOR EXACT DIMENSIONS.