copyright 2023 Hite associates

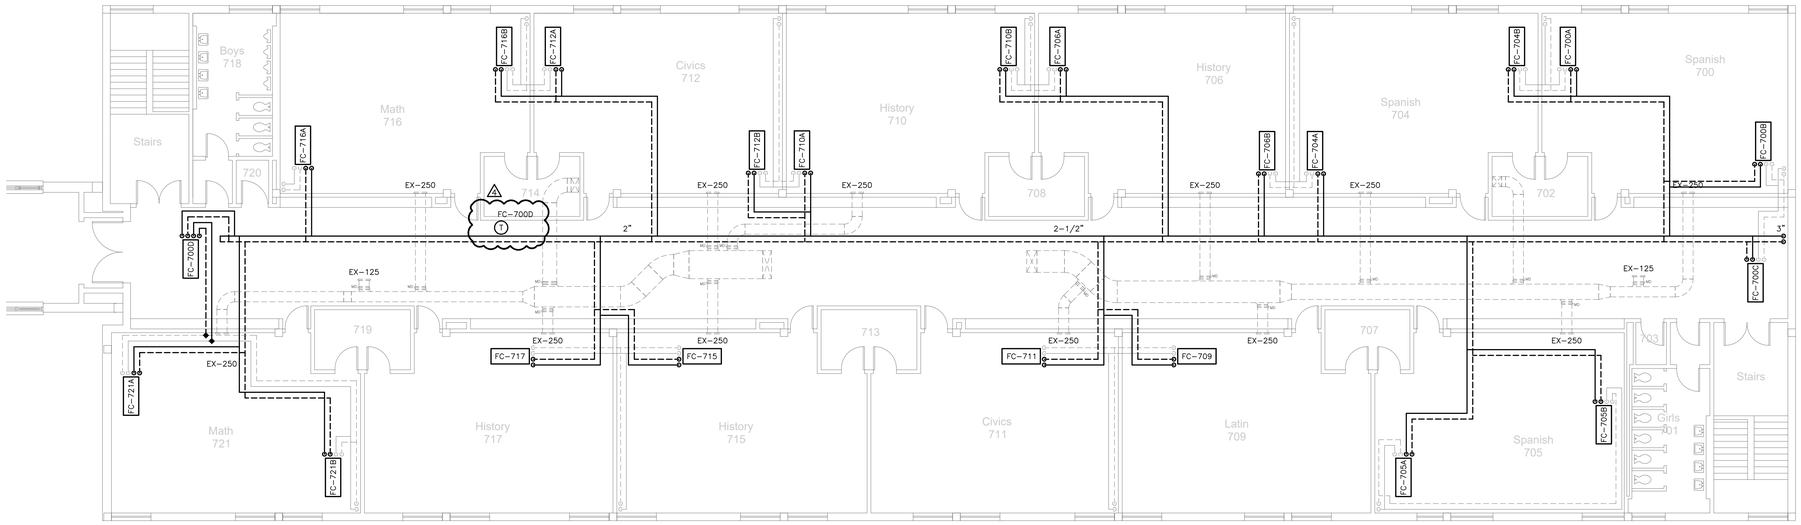

700 CLASSROOM WING (SECOND FLOOR) MECHANICAL PLAN

301.2

SCALE: 1/8" = 1'-0"

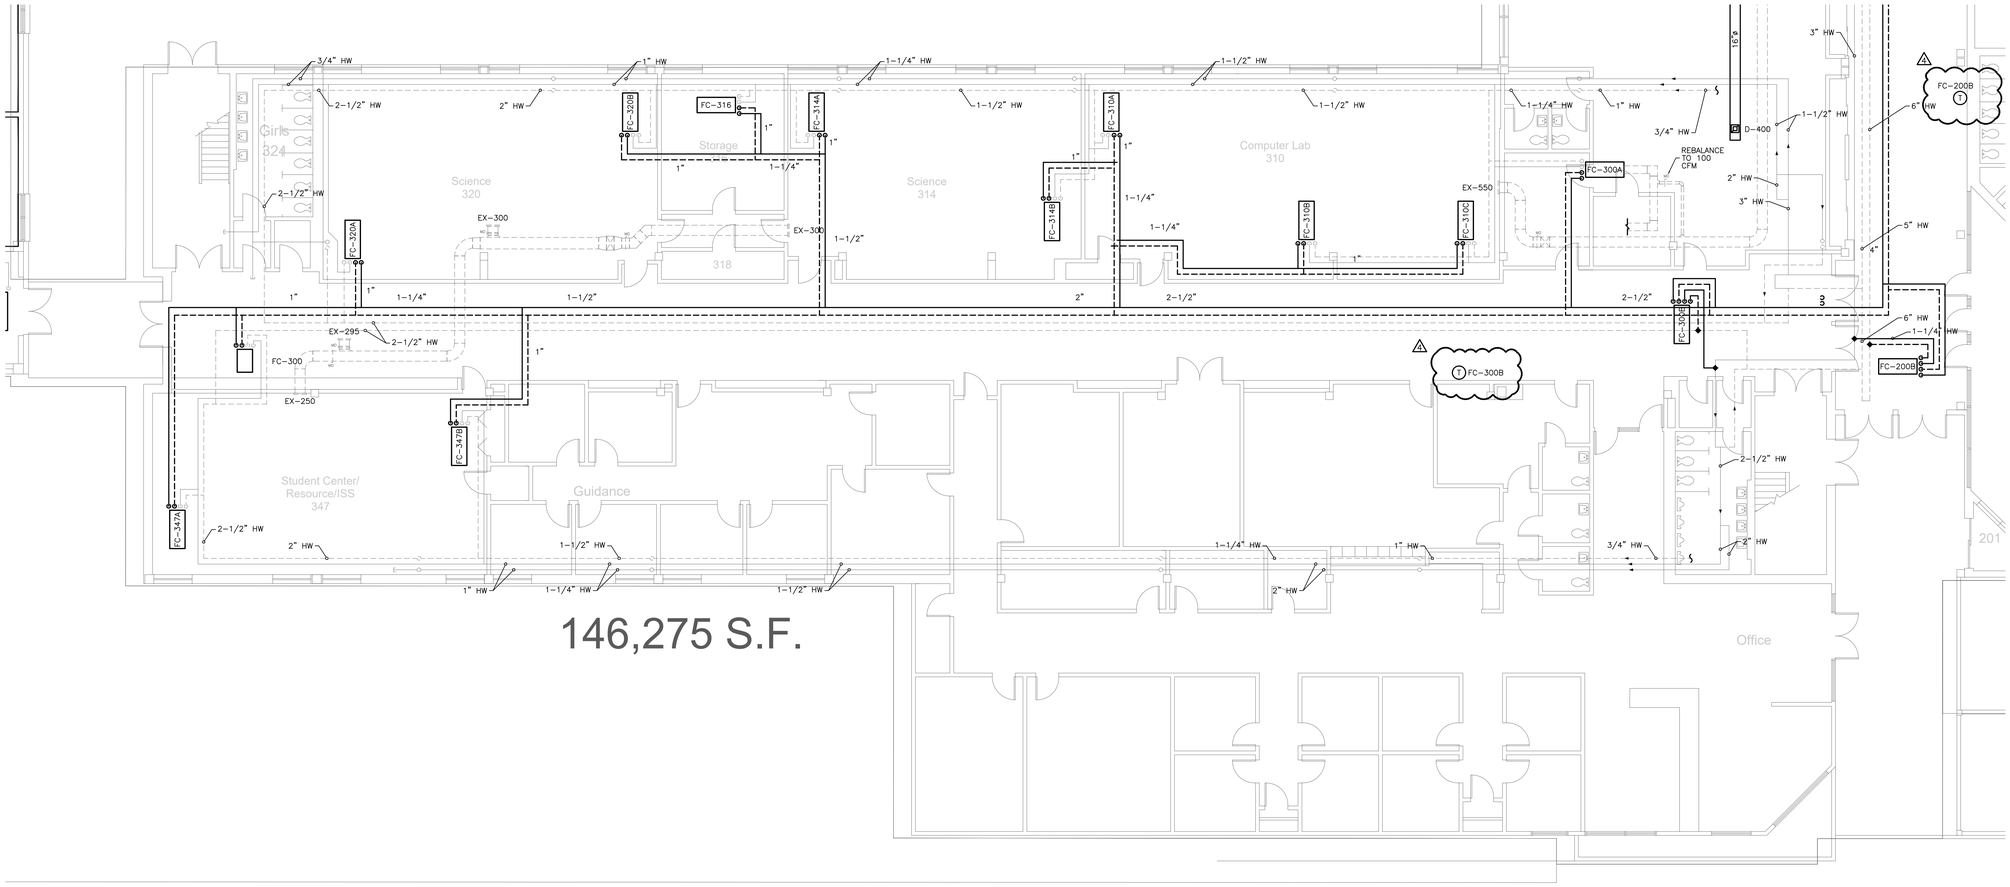

ADMIN & 300 CLASSROOM WING (FIRST FLOOR) MECHANICAL PLAN

301.1

SCALE: 1/8" = 1'-0"

KEY PLAN

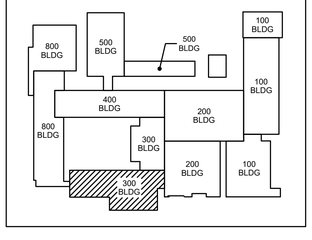

ES Project No: ES21060

ENGINEERING SOURCE of NC, P.A.

102-A2 Regency Blvd. Greenville, NC 27834
E-Mail Address: generalmail@engrsource.com
Web (252) 439-0328 * fax (252) 439-0482 * file (P-303)

11/27/23

No.	Date	Revision
4	11/27/23	ADDENDUM # 4
3	11/21/23	ADDENDUM # 3
2	11/14/23	ADDENDUM # 2
1	11/09/23	ADDENDUM # 1

THIS DRAWING IS THE PROPERTY OF ENGINEERING SOURCE of NC, P.A. THIS DRAWING IS NOT TO BE COPIED IN WHOLE OR IN PART. THIS DRAWING OR THE INFORMATION HEREUPON IS NOT TO BE USED ON ANY OTHER PROJECT AND MUST BE RETURNED TO ENGINEERING SOURCE of NC, P.A. UPON REQUEST. DO NOT SCALE THESE DRAWINGS. REFER TO ARCHITECTURAL DRAWINGS FOR EXACT DIMENSIONS.

Hite associates
ARCHITECTURE / PLANNING / TECHNOLOGY
2600 Meridian Drive / Greenville, NC 27834 / tel (252) 757-0333

HITE ASSOCIATES, P.C. ARCHITECTURAL CORPORATION LICENSED CORPORATE SEAL 418 GREENVILLE, N.C.

New Additions & Renovations to
West Carteret High School
4700 Country Club Road, Morehead City NC 28577
Carteret County Schools / North Carolina

Project No. 22112

Date: 03 Oct 2023

Drawing no. M 301